## SYMBOLS LEGEND

- BOLLARD WITH LIGHT REF SPECS
- SLEEVED PIPE BOLLARD REF SPECS
- TRASHCAN REF SPECS
- BENCH REF SPECS

## SHEET NOTES

1. ALL CONCRETE STOOPS SLOPE 2% AWAY FROM BUILDING. SLOPE SURROUNDING GRADE 5.0% MAXIMUM TO MEET FLUSH WITH FRONT AND SIDE EDGES OF EACH CONCRETE STOOP
2. ALL EXTERIOR SIDEWALK JOINTS TO BE FILLED REF SPECS
3. REF SHEET A7 FOR SCHEDULE FINISH KEY
4. REF CIVIL AND MEP FOR LOCATION OF GREASE INTERCEPTOR
5. ANCHOR TRASHCANS AND BENCHES IN PLACE PER MFR RECOMMENDATIONS

## KEYNOTES

- 2.04 ORNAMENTAL METAL FENCING (HEIGHT NOTED BESIDE KEYNOTE)
- 2.11 BLACK VINYL COATED CHAIN LINK FENCING WITH PLASTIC SCREENING SLATS INSTALLED VERTICALLY (HEIGHT NOTED BESIDE KEYNOTE)
- 3.01 CONCRETE STOOP, REF STRUC
- 3.05 CONCRETE CURB
- 3.08 CONCRETE TRANSFORMER PAD, REF CIVIL DRAWINGS FOR ACTUAL LOCATION, COORDINATE SIZE, REINFORCING AND THICKNESS WITH LOCAL UTILITY
- 3.10 DETECTABLE WARNING AREA
- 3.18 CONCRETE CURB - PAINT ON FACE AND 6" ON TOP
- 5.01 6" PIPE BOLLARD WITH WALMART BLUE PLASTIC SLEEVE (HEIGHT OF SLEEVE NOTED BESIDE KEYNOTE)
- 7.09 METAL DOWNSPOUT PAINTED UNO (SIZE NOTED BESIDE KEYNOTE)
- 10.01 FLAGPOLE

EXCAVATE AREAS BELOW EXTERIOR CONCRETE SLABS, SIDEWALKS AND STOOPS TO BUILDING FOOTING SUBGRADE ELEVATION OR MAXIMUM DEPTH OF 30 INCHES. PLACE AND COMPACT IMPORTED SELECT GRANULAR FILL TO SLAB SUBGRADE ELEVATION. REFERENCE CIVIL SPECIFICATION FOR FILL MATERIAL AND COMPACTION REQUIREMENTS.

SLOPE ALL EXTERIOR SLABS AWAY FROM BUILDING. SLOPE SHALL BE A MINIMUM OF 1%, AND SHALL NOT EXCEED 2% (UNO). ALL SLABS SHALL MEET THE BUILDING AT ELEVATION 100.00' (UNO). WHERE SLAB EDGE MATCHES PAVING, COORDINATE TOP OF SLAB WITH CIVIL DRAWINGS.

NOTE:
ARCHITECTURAL FINISH FLOOR = 100.00'
CIVIL FINISH FLOOR = 2562.0'
ALL EXTERIOR DOORS = 100.00' UNO

AREA AT HIGH RACKS SHALL BE FLAT AND LEVEL FROM FRONT TO BACK WITH A CROSS SLOPE OF 1% MAX

REF STRUC FOR CONTROL JOINT LOCATIONS

VENTED MANHOLE IN HEAVY DUTY CONCRETE REF CIVIL

SCUPPER DOWNSPOUTS

DASHED LINE INDICATES CHANGE IN PAVING SLOPE TYP REF CIVIL

VERIFY BOLLARD REQUIREMENTS AT TRANSFORMER WITH UTILITY

TRASHCAN REF SHEET NOTES FOR ANCHORAGE

INSTALL TRASHCAN SO ACCESSIBLE PANEL IS CLEAR TO OPEN TYP

TRASHCAN TYP LOCATION AT ENTRIES REF SHEET NOTES FOR ANCHORAGE

BENCH CENTERED IN OPENING REF SHEET NOTES FOR ANCHORAGE

BENCH CENTERED AND 6" OFF FACE OF PLANTER TYP REF SHEET NOTES FOR ANCHORAGE

BENCH CENTERED IN OPENING REF SHEET NOTES FOR ANCHORAGE

INSTALL TRASHCANS SO ACCESSIBLE PANEL IS CLEAR TO OPEN TYP

BOLLARD WITH LIGHT LOCATIONS UNO

CAST IRON BOOT TIGHT TO COLUMN REF 12-SP2.1 TYP

UNPAINTED 3"X4" 7.09 REF 12-SP2.1

2B SITE AMENITY LOCATIONS 1" = 20'-0" 051009

2A SITE AMENITY LOCATIONS 1" = 20'-0" 051009

1 SITE PLAN 1" = 20'-0" 051009 SP010-001-F

NORTH

Dec 23, 2009 - 12:13pm - USER crystal.jordan
M:\Walmart\Site-Adpt\West-42\Washington\SC\Pullman, WA #3505-00\150-sp010.dwg

B|R|R

STIPULATION FOR REUSE

CONSULTANTS

Walmart

PULLMAN, WA
STORE NO. 1870-05
JOB NUMBER: 97100035 | PSDTC 150

| ISSUE BLOCK | | |
|---|---|---|
| 1 | 09/28/09 | REV #3 |
| 2 | 12/23/09 | CCD #1 |

| | |
|---|---|
| CHECKED BY: | |
| DRAWN BY: | EPS |
| FILE NAME: | 150-SP010 |
| PROTO CYCLE: | 052809 |
| DOCUMENT DATE: | 072409 |

SITE PLAN

SHEET: SP1

ATTACHMENT "C"

NOTE:
1. LOCATE WHERE DIRECTED BY WAL-MART CONSTRUCTION MANAGER.
2. CLEAN 1/2 OF WALL IN ACCORDANCE WITH CLEANING REQUIREMENTS. LEAVE REMAINDER UNCLEANED FOR COMPARISON.
3. CONSTRUCTION MANAGER SHALL APPROVE MOCK UP BEFORE PROCEEDING WITH MASONRY INSTALLATION.
4. LEAVE FIELD SAMPLE IN PLACE UNTIL PROJECT COMPLETION. MOCK-UP WILL NOT REMAIN AS PART OF WORK.

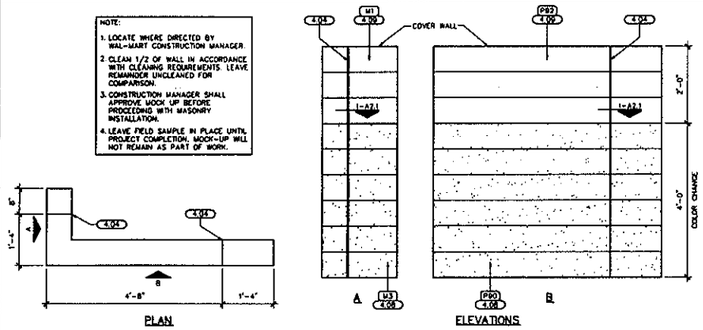


9 MOCK-UP WALL
3/4"=1'-0" 051009 C\a020-008

## KEYNOTES

| | |
|---|---|
| 2.11 | BLACK VINYL COATED CHAIN LINK FENCING WITH PLASTIC SCREENING SLATS INSTALLED VERTICALLY (HEIGHT NOTED BESIDE KEYNOTE) |
| 3.05 | CONCRETE CURB |
| 3.06 | CONCRETE TRANSFORMER PAD. REF CIVILS FOR LOCATION COORDINATE SIZE, REINFORCING, AND THICKNESS WITH LOCAL UTILITY |
| 3.11 | PRECAST CONCRETE SILL. UNPAINTED, UNO |
| 4.04 | CONTROL JOINT TYP REF STRUCTURAL |
| 4.06 | SPLIT FACE CMU |
| 4.08 | SMOOTH FACE CMU |
| 4.21 | 24" x 24" MASONRY OPENING AT GENERATOR CABLE RACEWAY, BOTTOM OF RACEWAY AT 8" AFF REF ELEC |
| 4.35 | 40"W X 38"H OPENING AT TRASH COMPACTOR, BOTTOM OF OPENING IS 42" AFF REF 11-SP2 |

## KEYNOTES

| | |
|---|---|
| 5.06 | JIB CRANE HOIST ARM AND RAILING ASSEMBLY |
| 5.27 | METAL CANOPY DECK AND STRUCTURE, WITH EXPOSED SURFACES PAINTED |
| 7.01 | SHEET METAL DOOR HOOD PAINTED |
| 7.03 | METAL GUTTER PAINTED UNO (SIZE NOTED BESIDE KEYNOTE) |
| 7.04 | METAL PARAPET COPING |
| 7.06 | WATER DRAINAGE EXTERIOR INSULATION AND FINISH SYSTEM |
| 7.07 | ROOF LINE BEYOND |
| 7.08 | METAL DOWNSPOUT PAINTED UNO (SIZE NOTED BESIDE KEYNOTE) |
| 7.19 | OVERFLOW SCUPPER (SIZE NOTED BESIDE KEYNOTE) |
| 7.35 | ROOFING MEMBRANE |
| 7.50 | EIFS CORNICE |

## KEYNOTES

C\a020-KN

| | |
|---|---|
| 7.53 | SECONDARY OVERFLOW DRAIN |
| 8.01 | SECTIONAL OVERHEAD DOOR TYP |
| 8.02 | HOLLOW METAL DOOR AND FRAME TYP PAINTED |
| 9.03 | 8' x 10' PAINT TEST AREA REF SPECIFICATIONS |
| 10.01 | FLAGPOLE |
| 10.02 | LOCKABLE FLAGPOLE CLEAT |
| 16.04 | EXTERIOR LIGHT FIXTURE |

## SHEET NOTES

C\a020-GNo

1. DOWNSPOUTS ARE INDICATED FOR SIZE, QUANTITY, AND APPROXIMATE LOCATION ONLY
2. GUTTERS, DOWNSPOUTS, DOOR HOODS, HOLLOW METAL STEEL DOORS, FRAMES, EXPOSED METAL FLASHING, AND EXPOSED MISCELLANEOUS STEEL SHALL MATCH ADJACENT BUILDING COLOR UNO IF THERE ARE TWO ADJACENT COLORS AT DOORS USE THE TOP COLOR FOR THE ENTIRE DOOR.
3. PARAPET STEPS OCCUR AT CONTROL JOINTS REF STRUCTURAL FOR CONTROL JOINT LOCATIONS. REF 13-A3.7 AND 2-A4.2 FOR FLASHING CONDITION
4. GRIND SPLIT FACE CMU SMOOTH AT ANY BRACKET ATTACHMENTS
5. OVERFLOW DRAIN OPENINGS SHALL NOT BE PLACED IN JAMB AREA ADJACENT TO EDGE OF SCUPPER OPENINGS. REF STRUCTURAL FOR WIDTH OF JAMB
6. PAINT TRANSITIONS OCCUR AT BUILDING CONTROL JOINTS, UNLESS NOTED OTHERWISE

## COLOR LEGEND

C\a020-CSo

| | | |
|---|---|---|
| P5 | "SAFETY YELLOW" | OSHA STANDARD |
| P90 | "DRY DOCK" | SW #7502 |
| P92 | "BITTERSWEET STEM" | SW #7536 |
| P103 | "TOASTY" | SW #6095 |
| M1 | "COCOA BROWN" BY SUPERLITE | |
| M3 | "MALIBU SAND" BY TRENWYTH | |

REF SPECIFICATIONS

8 NOT USED

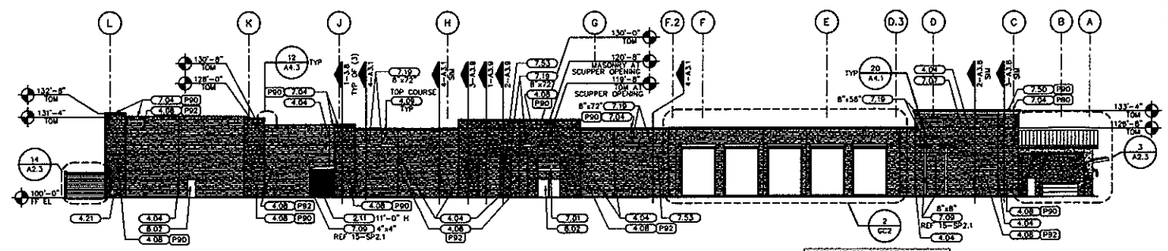


7 NOT USED

6 NOT USED

5 SIDE ELEVATION
1"=20'-0" 051009 a020-005-f

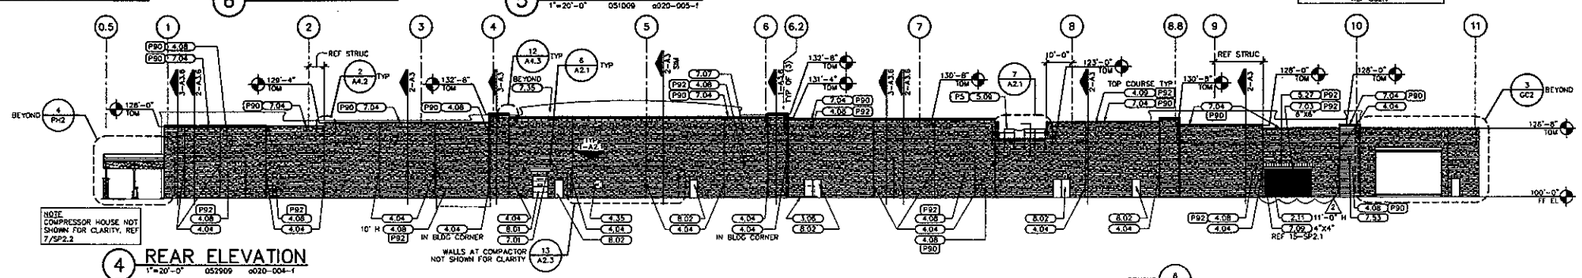


4 REAR ELEVATION
1"=20'-0" 052909 a020-004-f

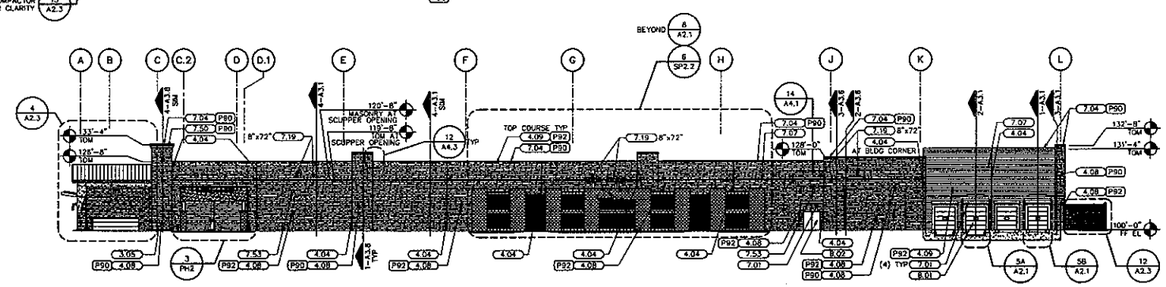


3 NOT USED

2 SIDE ELEVATION
1"=20'-0" 051009 a020-002-f

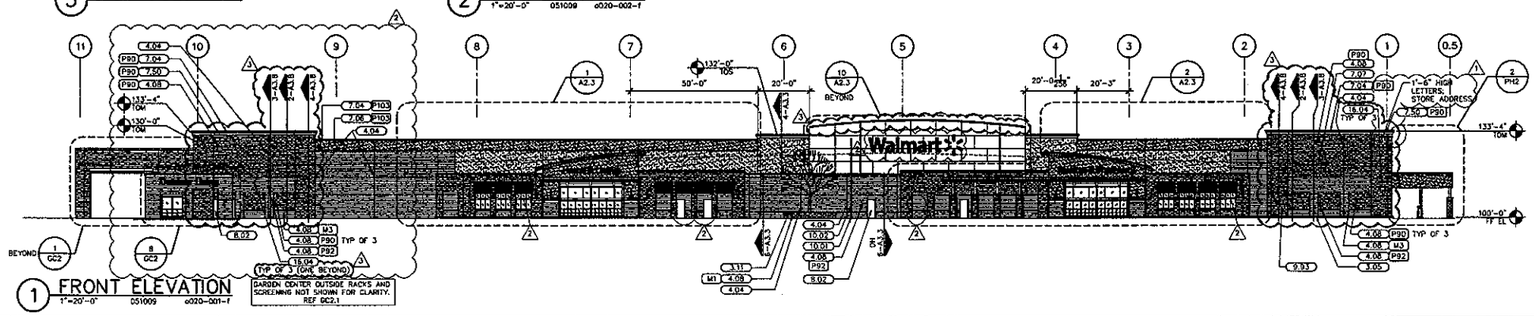


1 FRONT ELEVATION
1"=20'-0" 051009 a020-001-f

B|R|R

STIPULATION FOR REUSE

CONSULTANTS

Walmart
PULLMAN, WA
STORE NO. 1870-05
JOB NUMBER: 97100038 FB070: 150

| ISSUE BLOCK | | |
|---|---|---|
| 1 | 09/04/09 | REV #1 |
| 2 | 09/28/09 | REV #3 |
| 3 | 12/22/09 | CCD #1 |

| | |
|---|---|
| CHECKED BY: | |
| DRAWN BY: | EPS |
| FILE NAME: | 150-A020 |
| PROTO CYCLE: | 052909 |
| DOCUMENT DATE: | 072409 |

EXTERIOR ELEVATIONS

SHEET: A2

Dec 23, 2009 - 12:14pm - USER crystal.jordan
u:\Walmart\Site-Adapt\West-AZ\Washington\SD\Pullman, WA #3605-00\150-a020.dwg

A022-SIGN
051009

## SIGNAGE SCHEDULE

| FRONT SIGNAGE | QTY | COLOR | INDIVIDUAL AREA | TOTAL AREA |
|---|---|---|---|---|
| Walmart | 1 | WHITE | 185.69 SF | 185.69 SF |
| (spark) | 1 | YELLOW | 57.00 SF | 57.00 SF |
| Market & Pharmacy | 1 | WHITE | 102.74 SF | 102.74 SF |
| Home & Living | 1 | WHITE | 72.59 SF | 72.59 SF |
| Outdoor Living | 1 | BRONZE | 77.31 SF | 77.31 SF |
| TOTAL FRONT SIGNAGE | | | | 475.33 SF |
| PHARMACY DRIVE-THRU SIGNAGE | | | | |
| Pharmacy Drive-Thru | 1 | WHITE | 17.77 SF | 17.77 SF |
| Exit | 1 | WHITE | 2.25 SF | 2.25 SF |
| Enter | 1 | WHITE | 3.18 SF | 3.18 SF |
| TOTAL PHARMACY DRIVE-THRU SIGNAGE | | | | 23.20 SF |
| TOTAL BUILDING SIGNAGE | | | | 498.53 SF |

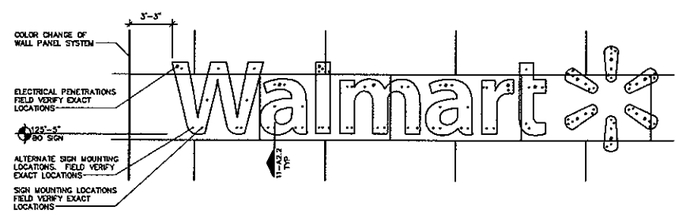


12 SIGN LOCATION
1/4" = 1'-0" 073109 C\A022-012a

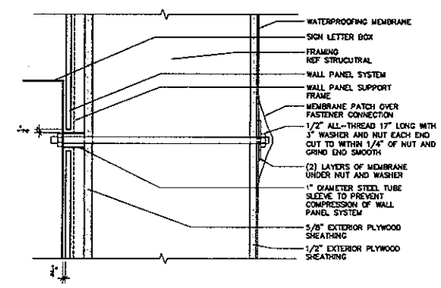


11 SIGN ATTACHMENT
3"=1'-0" 051009 C\A022-011a

10 SIGNAGE
1/2"=1'-0" 103108 A022-010

9 SIGNAGE
1/4" = 1'-0" C\A022-009

8 NOT USED

7 NOT USED

6 NOT USED

5 SIGNAGE
1/4" = 1'-0" C\A022-005

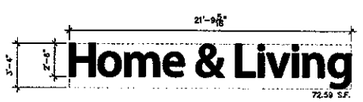


4 SIGNAGE
1/4" = 1'-0" C\A022-004

3 SIGNAGE
1/4" = 1'-0" C\A022-003

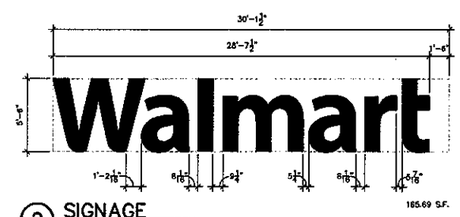


2 SIGNAGE
1/4" = 1'-0" C\A022-002

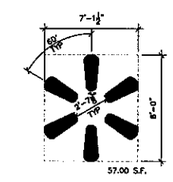


1 SIGNAGE
1/4" = 1'-0" C\A022-001

B|R|R

ARCHITECT OF RECORD: BOHN RIDGE, PLLC, 1000 SECOND AVENUE BUILDING, SEATTLE, WA 98104

STIPULATION FOR REVIEW

THE CONTENTS THAT FOLLOW ARE PRELIMINARY IN NATURE AND ARE PROVIDED FOR REVIEW PURPOSES ONLY. THE ARCHITECT OF RECORD ASSUMES NO RESPONSIBILITY FOR THE ACCURACY OF THE INFORMATION CONTAINED HEREIN UNTIL THE DOCUMENTS ARE ISSUED FOR CONSTRUCTION. THE ARCHITECT OF RECORD ASSUMES NO RESPONSIBILITY FOR THE USE OF THESE DOCUMENTS PRIOR TO ISSUANCE FOR CONSTRUCTION. THE ARCHITECT OF RECORD ASSUMES NO RESPONSIBILITY FOR THE USE OF THESE DOCUMENTS BY THIRD PARTIES.

CONSULTANTS

Walmart
PULLMAN, WA
STORE NO. 1870-05
JOB NUMBER: W7100038 PROTO: 160

ISSUE BLOCK

| | |
|---|---|
| CHECKED BY: | |
| DRAWN BY: | EPS |
| FILE NAME: | 150-A022 |
| PROTO CYCLE: | 052909 |
| DOCUMENT DATE: | 072409 |

SIGNAGE

SHEET:
A2.2

Feb 15, 2010 - 2:35pm - USER cortes.trip
C:\Users\cortes.trip\AppData\Local\Microsoft\Windows\Temporary Internet Files\Content.Outlook\3VLCNVRK\1870-05 PUWA A2 2 023510.DWG